23/40

RECORD OF SURVEY

Of a Portion of Sections 33 and 34 T. 3 S. R. 6 W. and Section 4 T. 4 S. R. 6 W S.B.B.&M. in the Rancho El Sobrante de San Jacinto.

September 1955. K. IRVING MARSHALL, Reg. Civil Engineer Scale: 1" = 1000'

Bearings are derived from a solar observation and are true courses.

all 3/4" iron pipe set in concrete with R.W. 2'x 4' five feet tall for witness, except where otherwise Noted.

FILED
OCT 26 1955
Jack A. Ross
O. A. Wheat
Fee $5.00
Filed at 2:30 P.M.

Examined October 26, 1955
A.C. Keith
county surveyor Riverside County Calif.
By E. T. Worsley
Deputy

Surveyed at the Request of W.R. Collins

I hereby certify that I am a Registered Civil Engineer of the State of California that this map represents a survey made under my supervision in July 1955, that all the monuments shown hereon actually exist and their positions are correctly shown
K. Irving Marshall
Registered Engineer № 1126

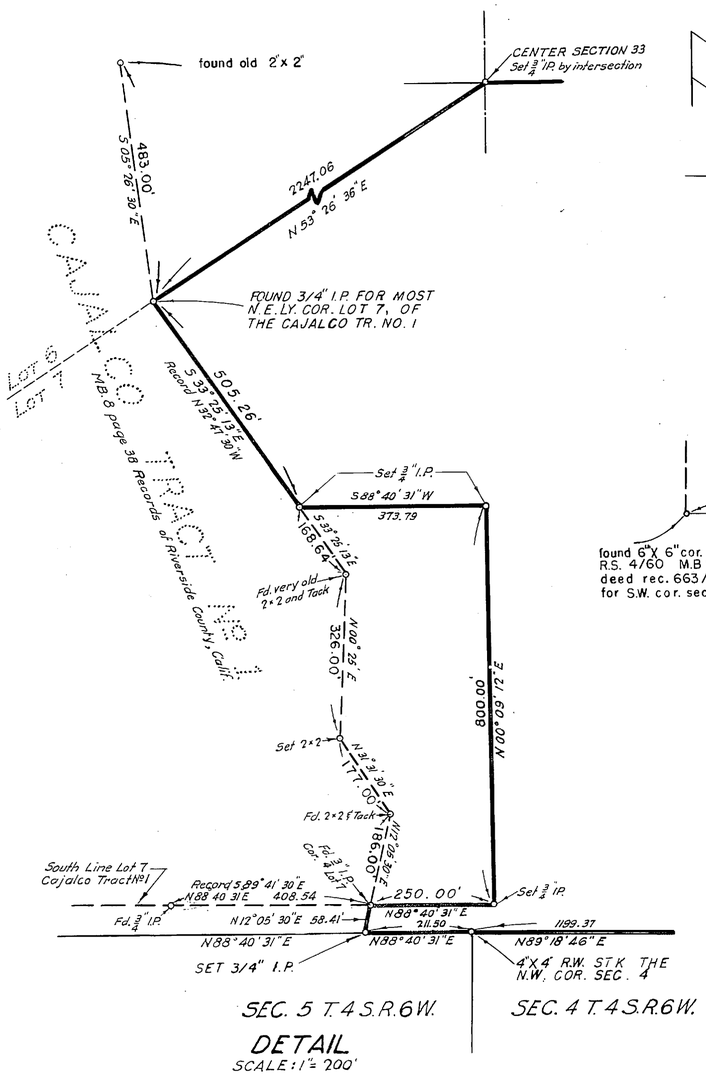

DETAIL
SCALE: 1" = 200'

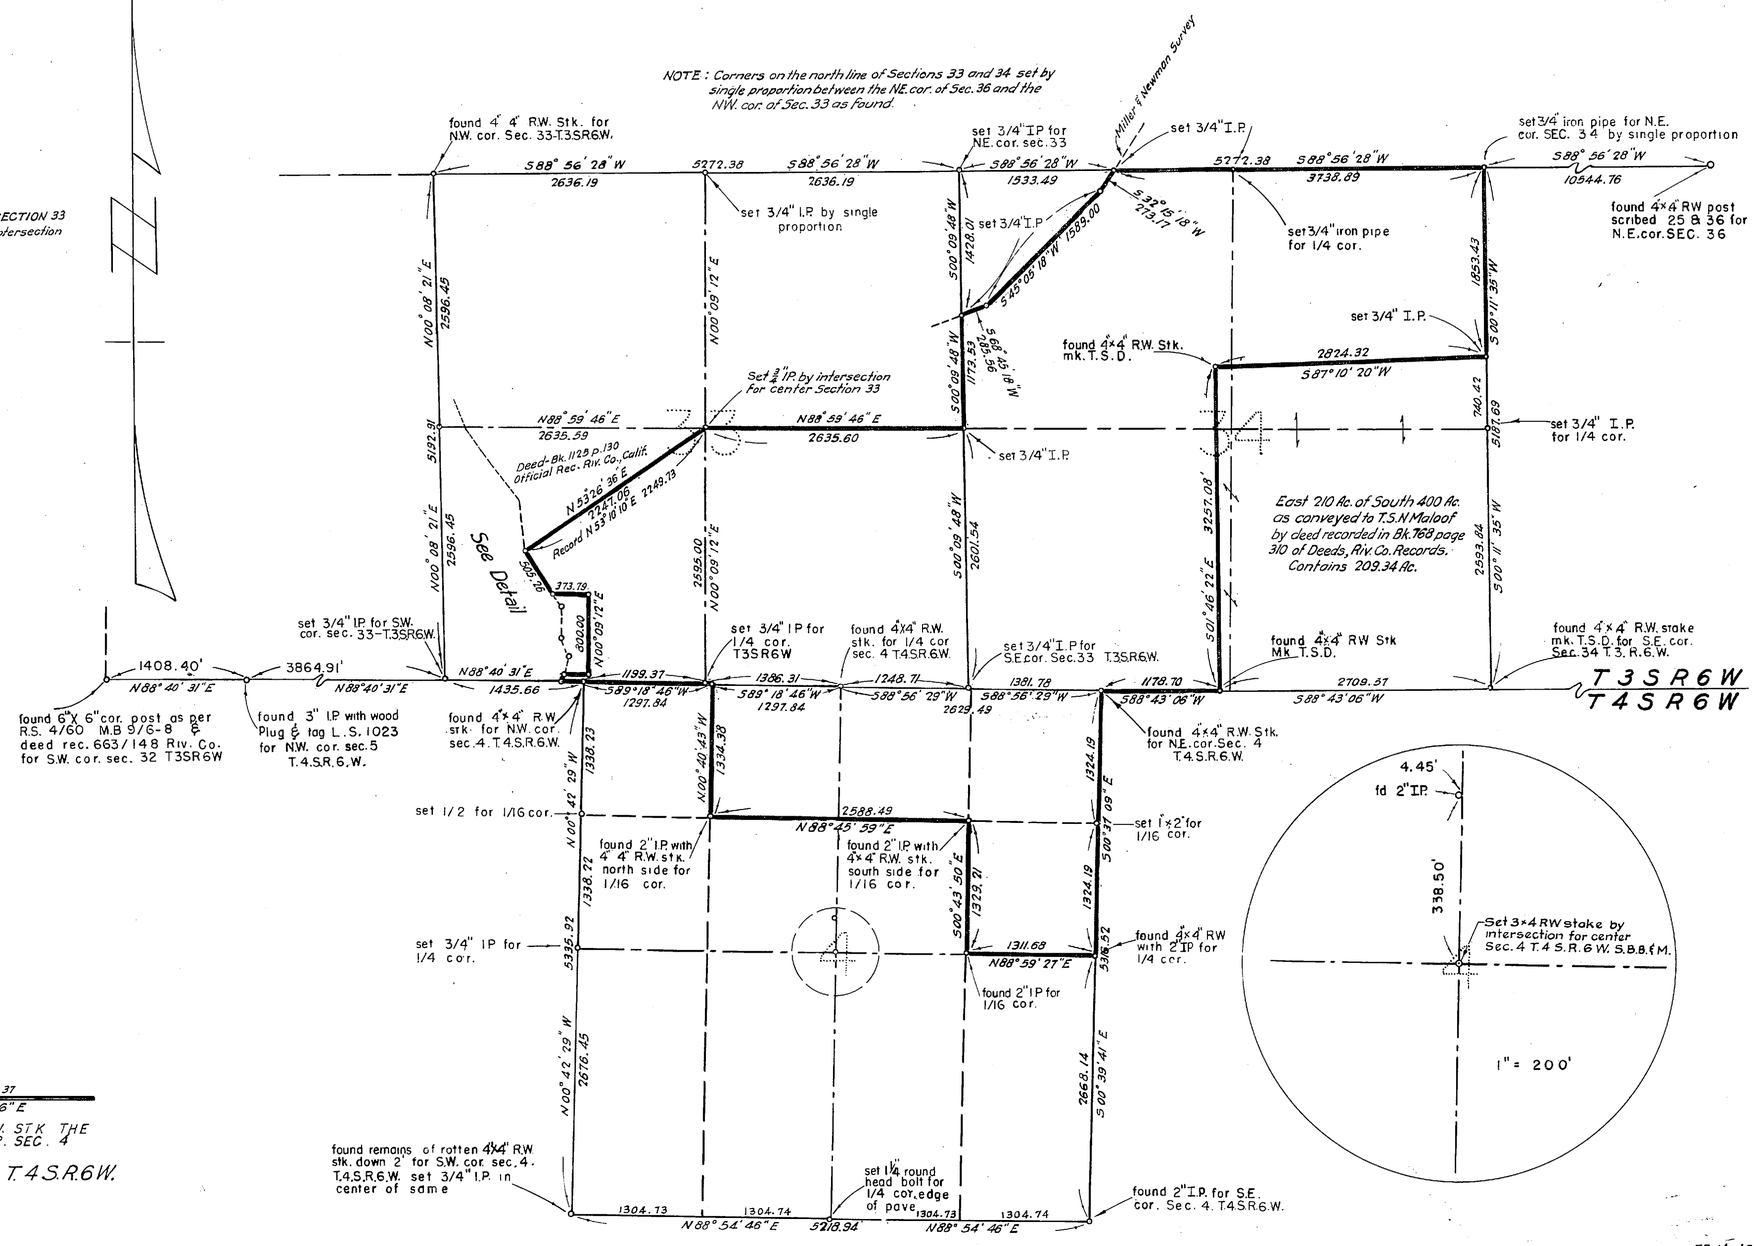

FB. 14-46
Job N° 1328